PROPOSED FRONT (EAST) ELEVATION Scale 1:50

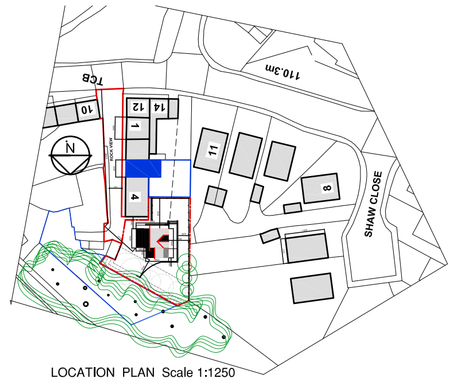

LOCATION PLAN Scale 1:1250

NOTES:

CONTRACTORS AND SUB-CONTRACTORS MUST CHECK AND AGREE ALL DIMENSIONS BEFORE PREPARING SHOP DRAWINGS OR COMMENCING WORK ON SITE.

CONTRACTORS ARE RESPONSIBLE FOR INFORMING THE DESIGNER OF ANY DISCREPANCY DISCOVERED ON THIS DRAWING OR BETWEEN THIS DRAWING AND ANY OTHER RELATED DOCUMENTS WORK TO BE CARRIED OUT AS SHOWN ON THIS DRAWING.

WRITTEN DIMENSIONS ONLY ARE TO BE USED FROM THIS DRAWING–IF ANY DOUBTS EXIST–ASK FOR CLARIFICATION.

THIS DRAWING AND THE COPYRIGHTS AND PROCESS WHICH IS THE CONTRACTORS PROPERTY AND MAY BE USED OR REPRODUCED ONLY UNDER CONTRACT.

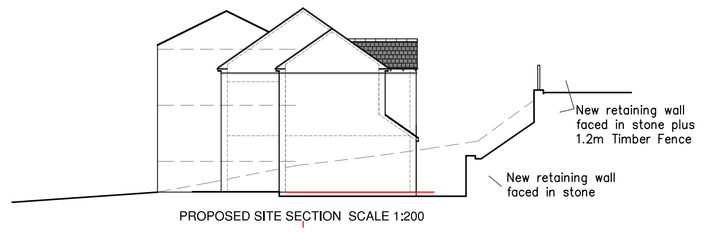

PROPOSED SITE SECTION SCALE 1:200

PROPOSED FRONT CROSS SECTION SCALE 1:200

PROPOSED SIDE (NORTH) ELEVATION Scale 1:100

PROPOSED REAR (WEST) ELEVATION Scale 1:100

PROPOSED SIDE (SOUTH) ELEVATION Scale 1:100

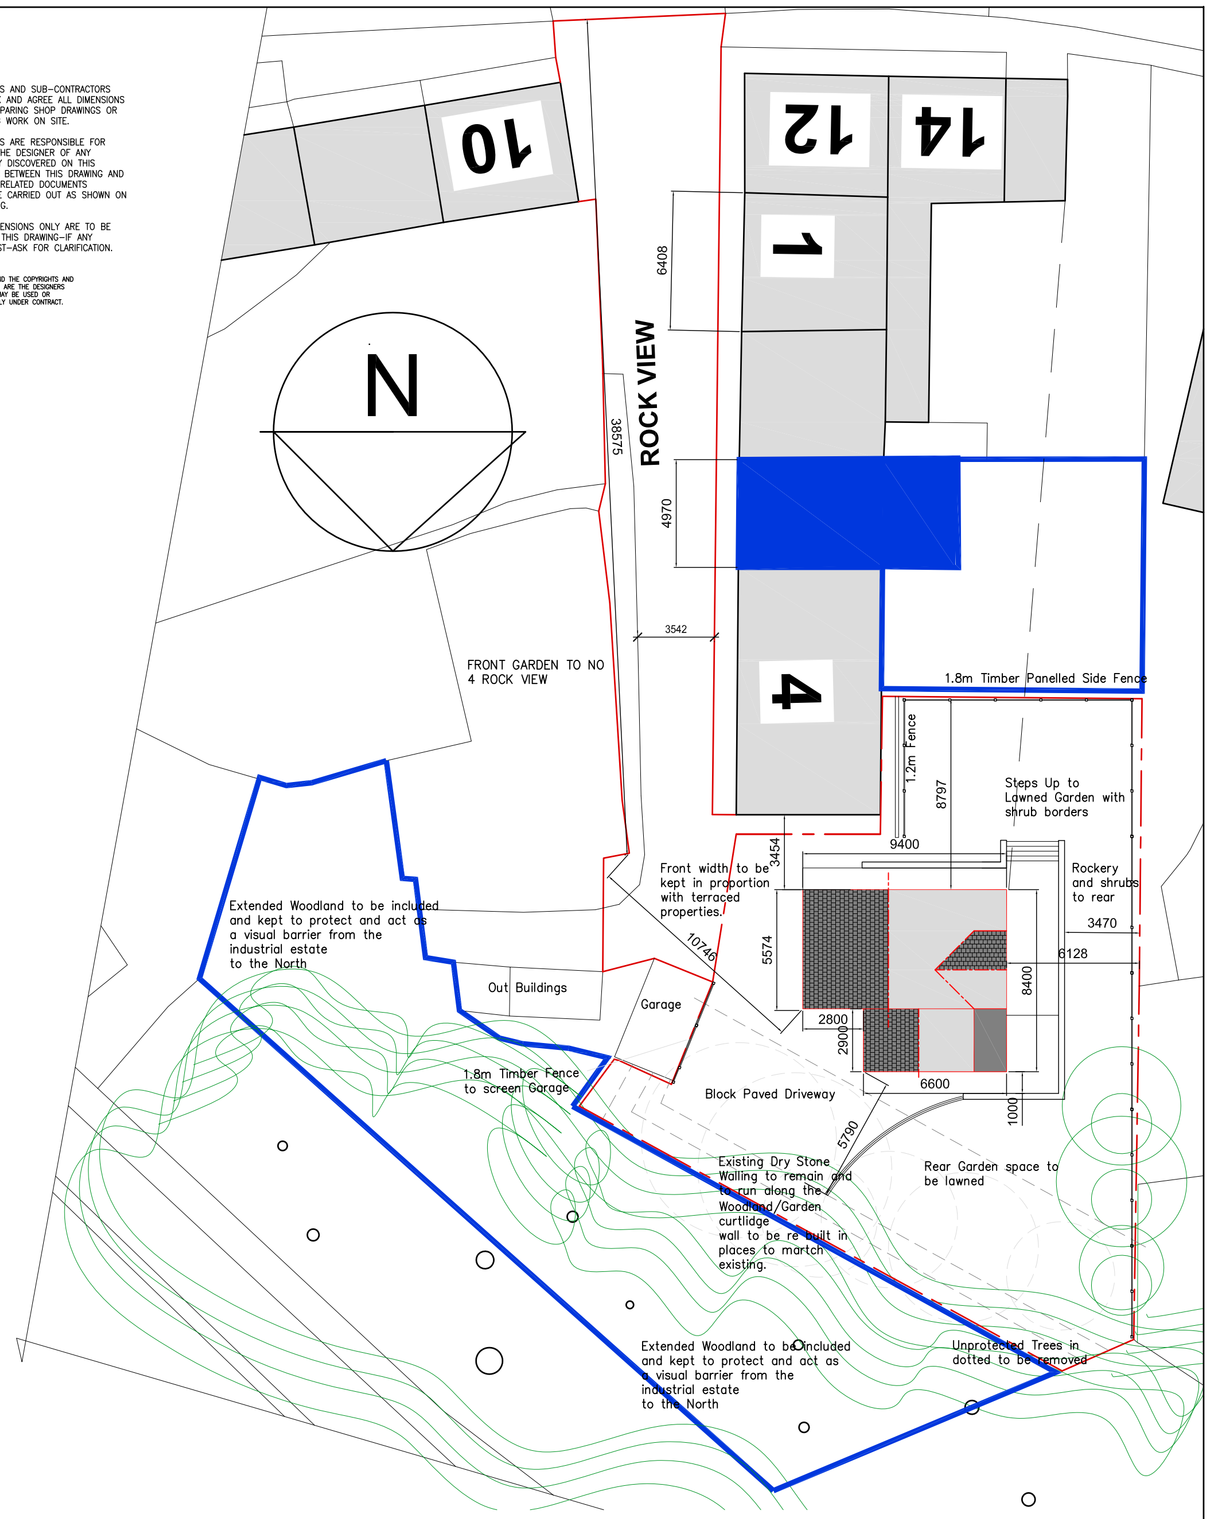

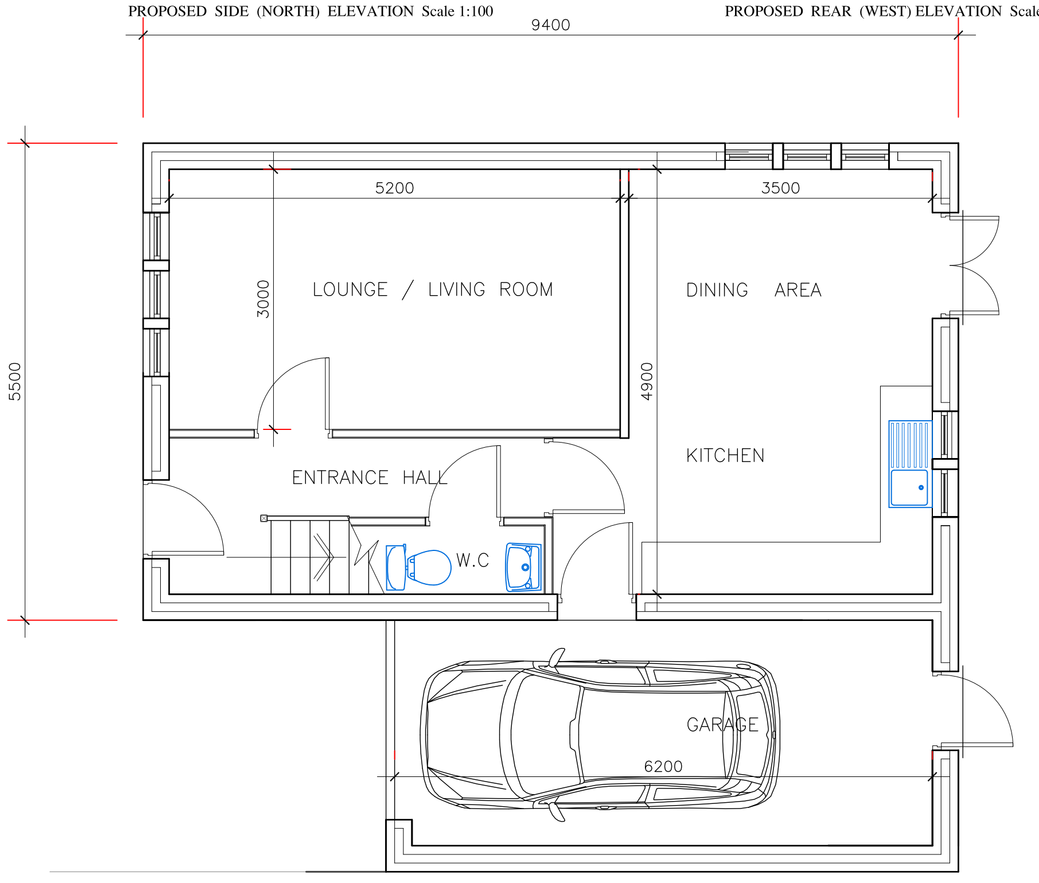

PROPOSED GROUND FLOOR PLAN
Scale 1:50

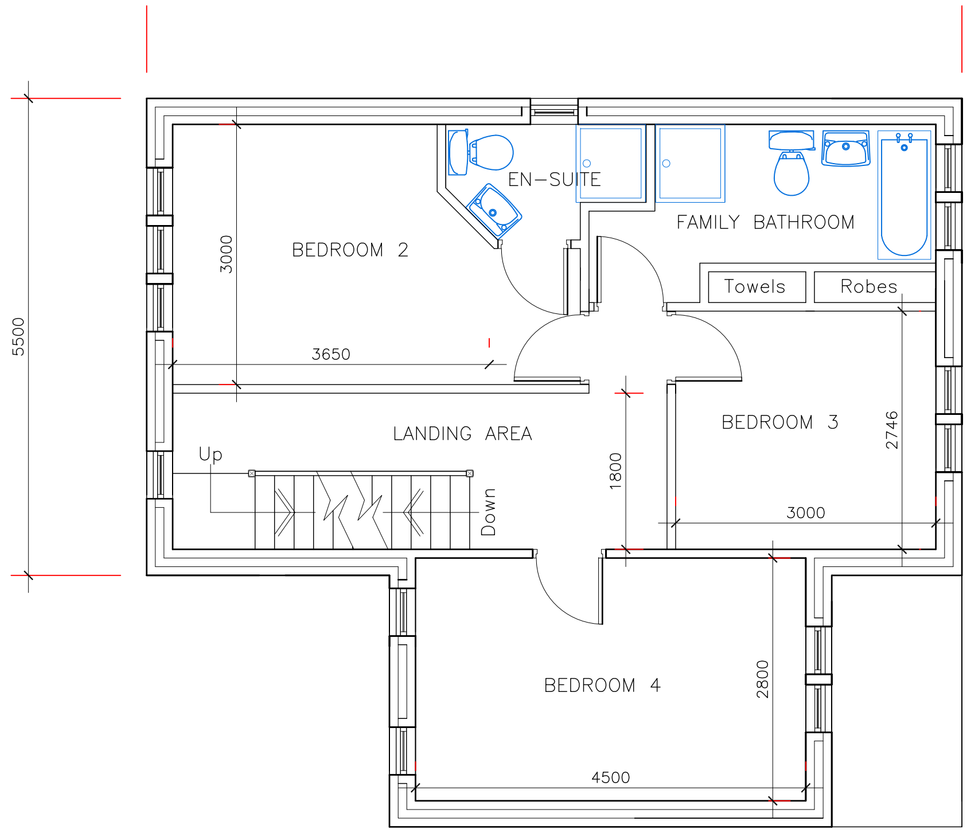

PROPOSED FIRST FLOOR PLAN
Scale 1:50

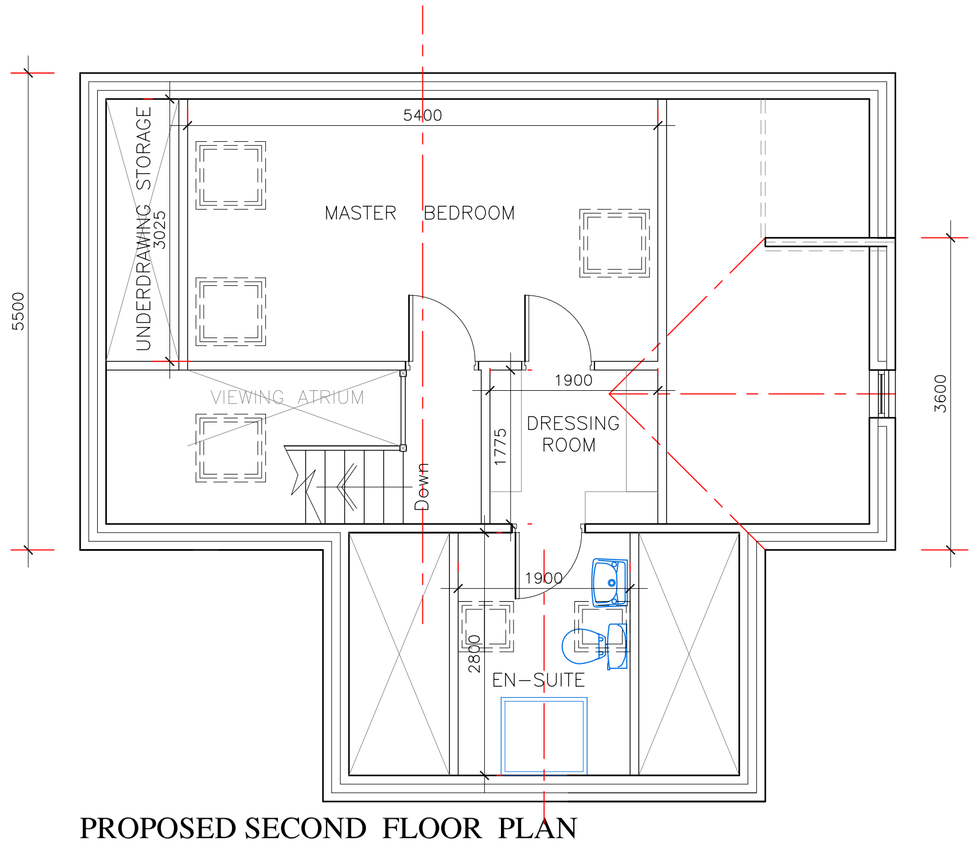

PROPOSED SECOND FLOOR PLAN
Scale 1:50

B	CROSS SECTION ADDED	11.09.13
A	Development line amended to exclude woodland	19.08.13

P.D ARCHITECTURAL SERVICES

Plans drawn for local authority approval
- Domestic Extensions
- Loft Conversions
- New garages / Conservatories
- New Homes

Tel: 07867784564 Free Consultation / Survey

Title: PLANS AND ELEVATIONS

Project: PROPOSED FOUR BED DETACHED
3 ROCK VIEW
HALIFAX
HX4 9BG

Client: Mr Adam Whitton

Scale: 1:100 & 1:50	Drawn: P.M	Rev
Date: JUNE 2013	Drg No.13-012-002(A1)	B