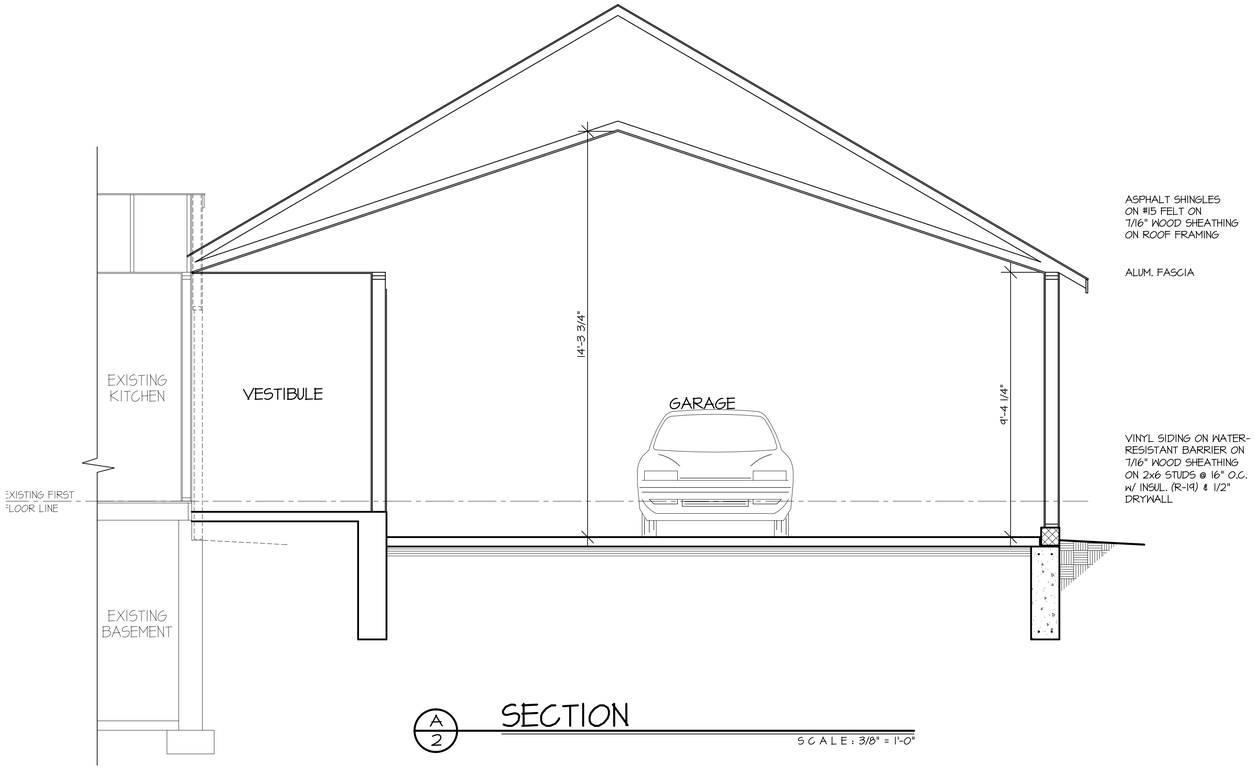

A/2 SECTION

SCALE: 3/8" = 1'-0"

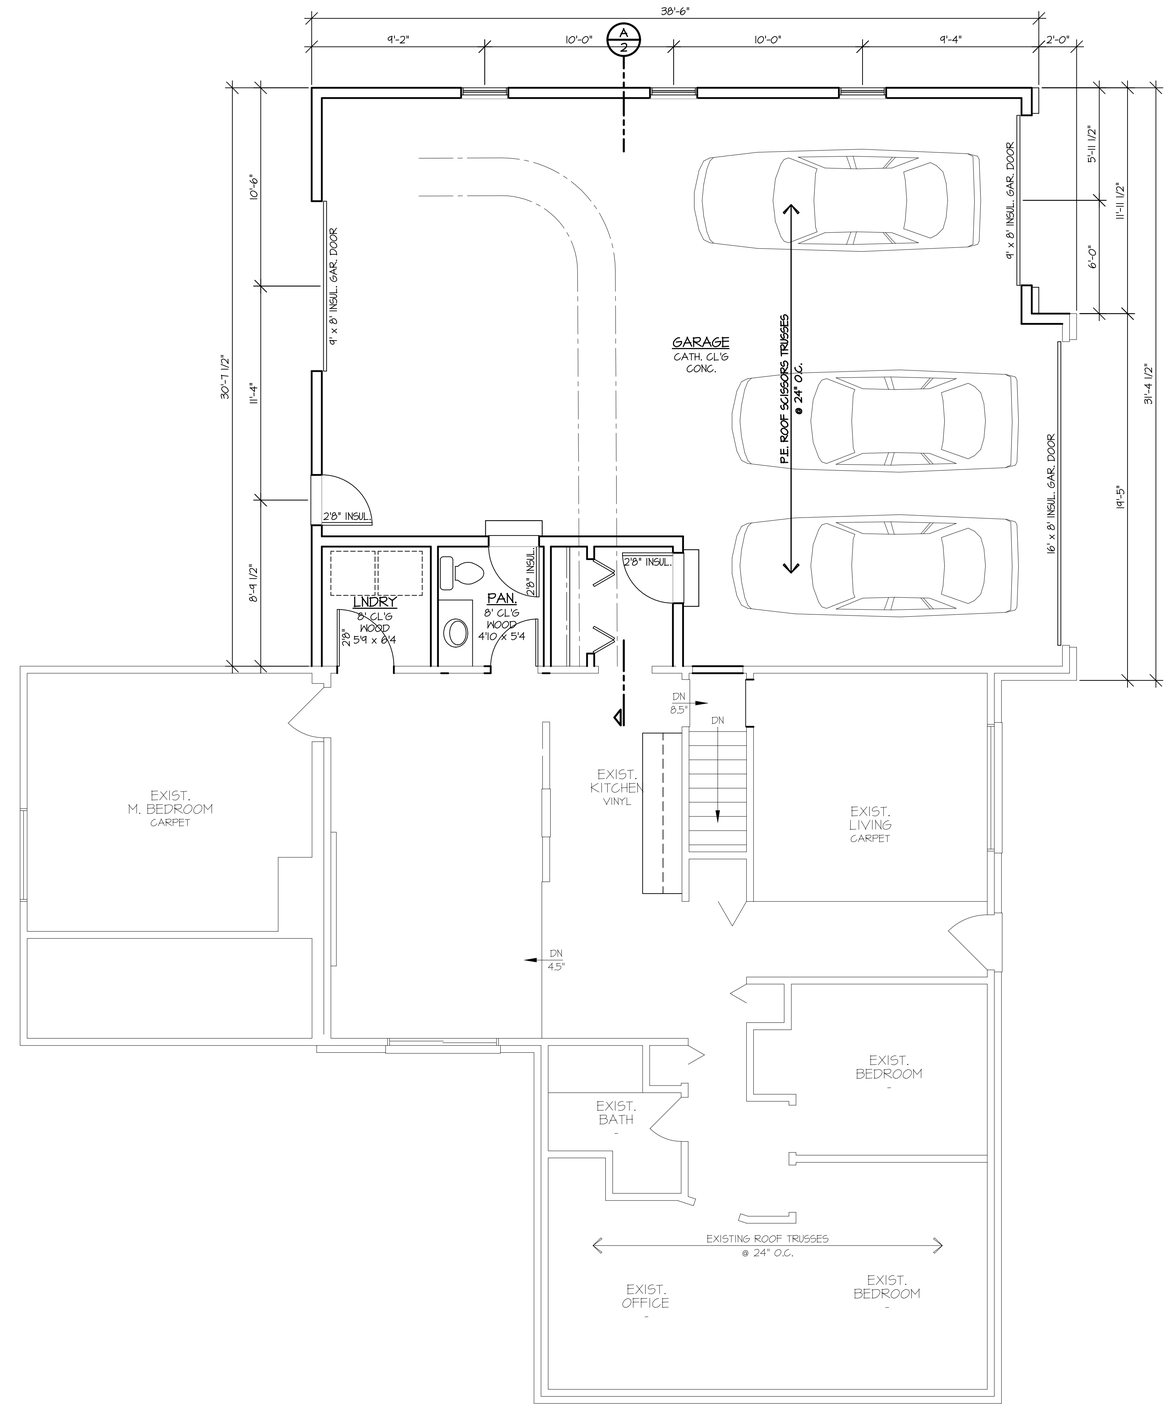

NORTH

FIRST FLOOR PLAN

1,660 GROSS SQUARE FEET EXISTING
0 GROSS SQUARE FEET ADDED

SCALE: 1/4" = 1'-0"