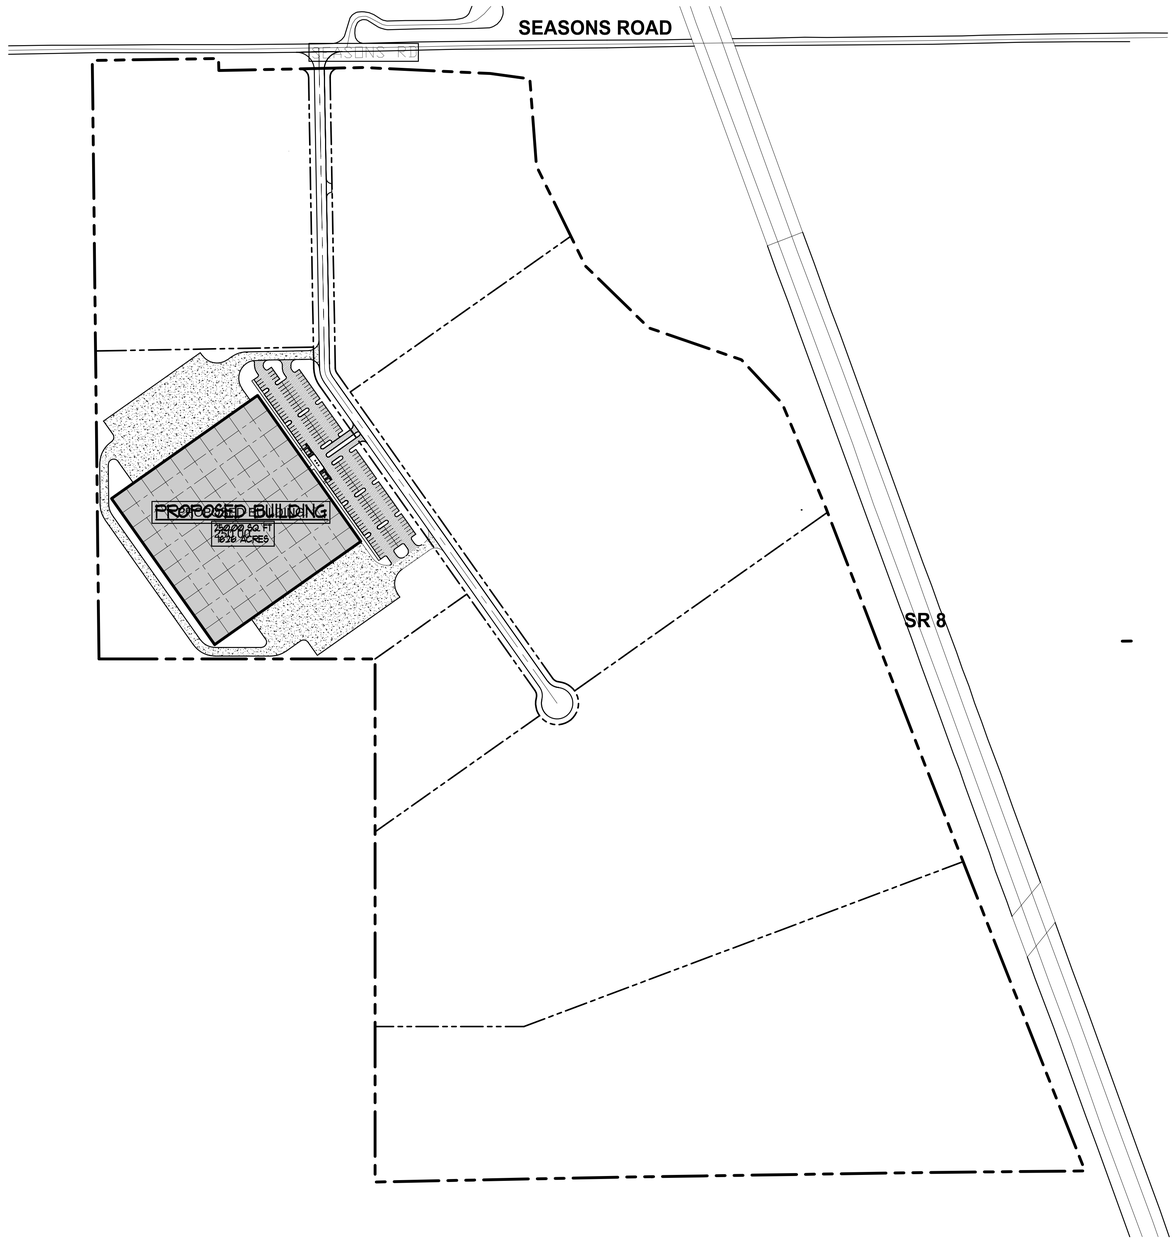

SITE PLAN STUDY
1" = 200'-0"

ENGINEERS • CONTRACTORS • DEVELOPERS
RAY FOGG BUILDING METHODS, INC.
981 KENNOTE CIRCLE, SUITE 15, CLEVELAND, OHIO 44131
PHONE (216) 351-7976

STATE OF OHIO
RAY M. FOGG
E-29739
REGISTERED PROFESSIONAL ENGINEER

DATE	SCALE	DESCRIPTION
09/15/06	1" = 200'-0"	SITE PLAN STUDY
09/15/06	1" = 200'-0"	BUILDING
09/15/06	1" = 200'-0"	BUILDING REVISED
09/15/06	1" = 200'-0"	LANDSCAPING
09/15/06	1" = 200'-0"	ALTERNATE

PRELIMINARY SITE STUDY

SEASONS ROAD WEST

SEASONS ROAD
STOW, OHIO 44224

PROJECT TITLE

SHEET NO. SP1.01